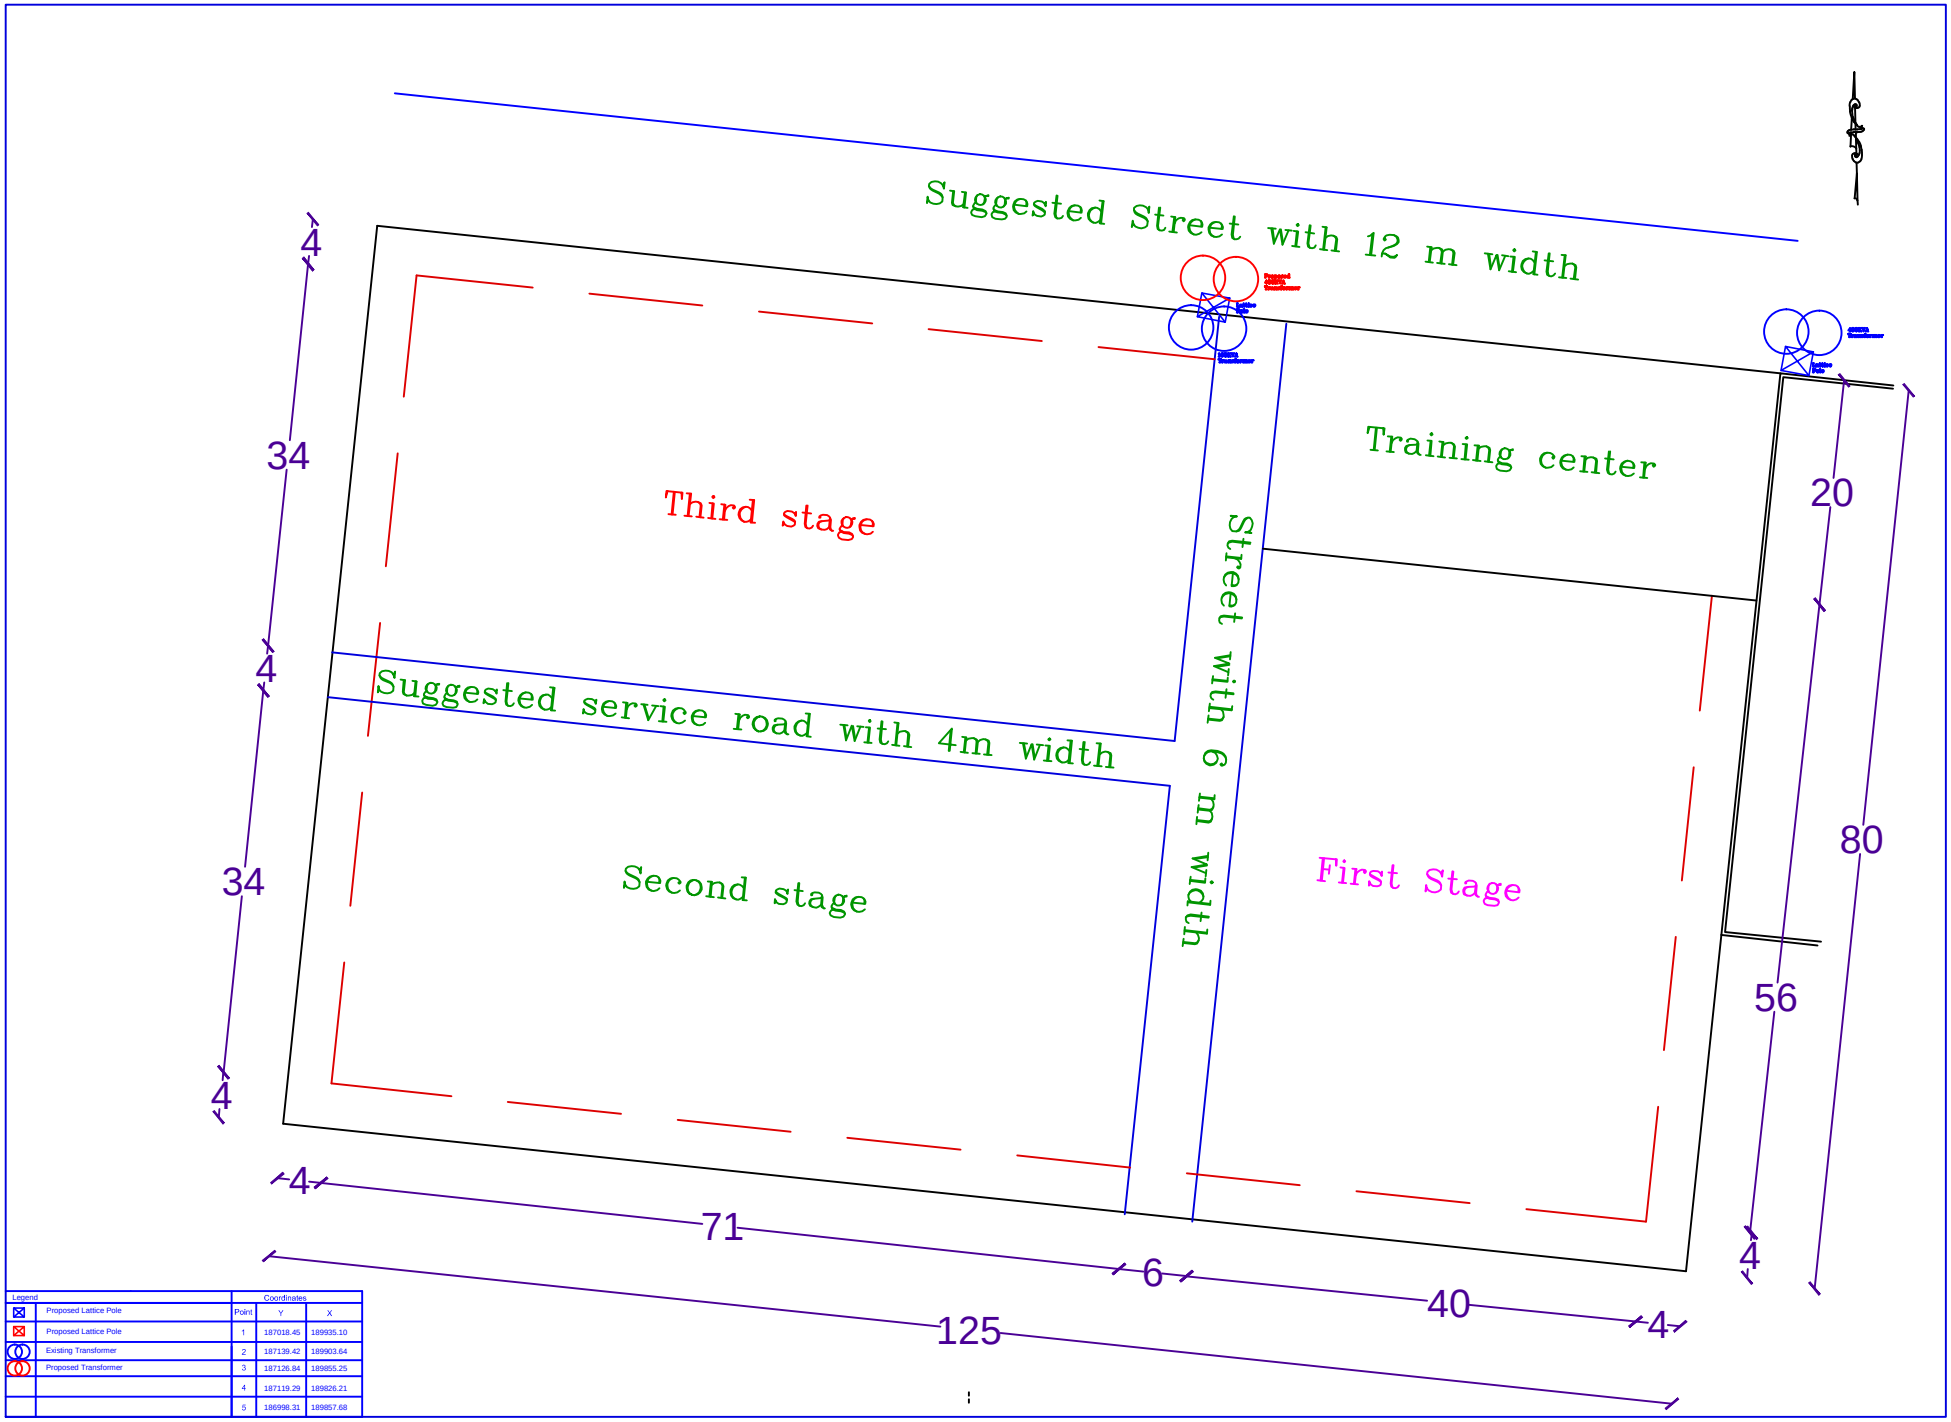
Suggested Street with 12 m width
Third stage
Training center
Street with 6 m width
Suggested service road with 4m width
Second stage
First Stage
4
34
4
34
4
4
71
6
40
4
125
20
80
56
4
Legend
Proposed Lattice Pole
Proposed Lattice Pole
Existing Transformer
Proposed Transformer
Coordinates
Point
Y
X
1
187018.45
189935.10
2
187139.42
189903.64
3
187126.84
189855.25
4
187119.29
189826.21
5
186998.31
189857.68