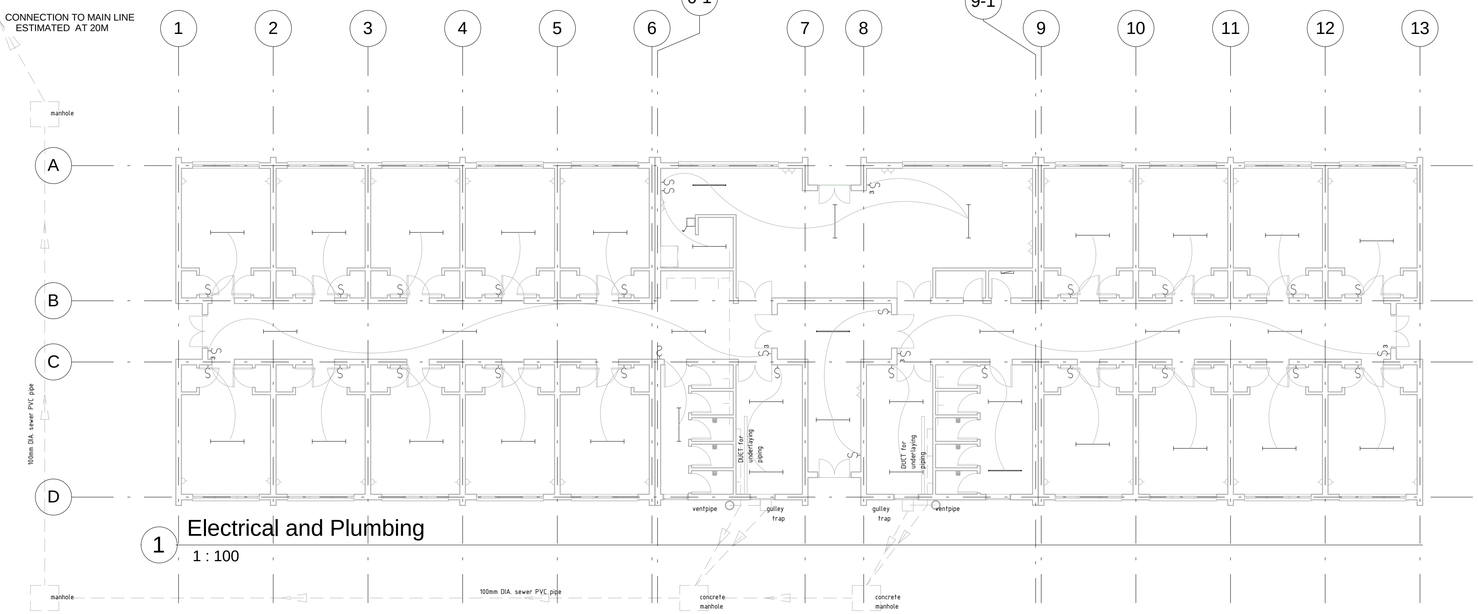

1 Electrical and Plumbing
1 : 100

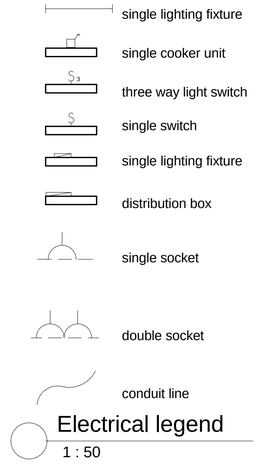

Electrical legend
1 : 50

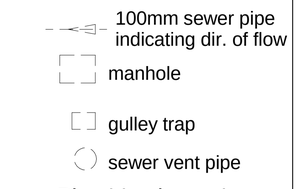

Plumbing legend
1 : 50

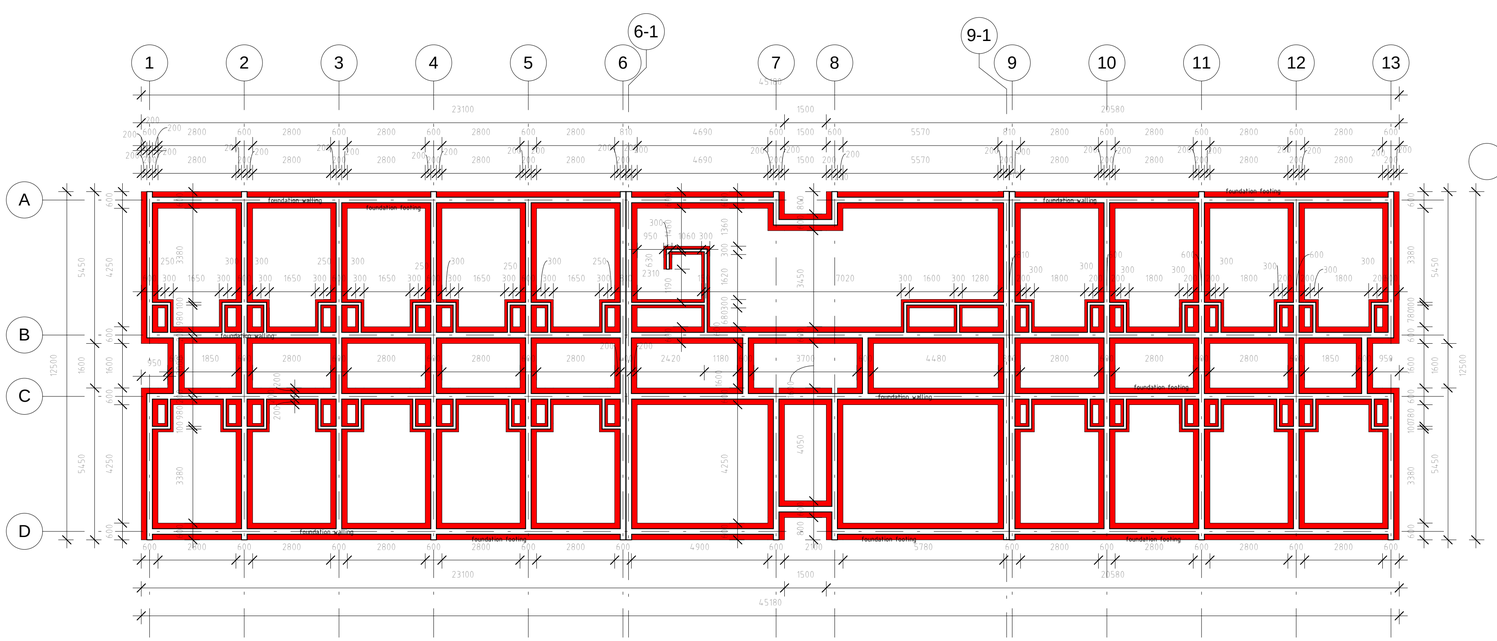

2 Foundation plan
1 : 100

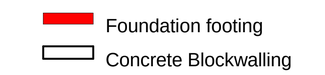

Foundation Legend
1 : 50

DO NOT SCALE DRAWINGS

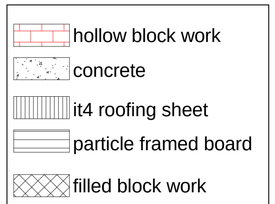

Building Legend
1 : 50

No.	Description	Date

MOH LGH Proposed Hostel Block

Electrical/ Foundation

Project number	moh/wpho/cr/10
Date	June 2010
Drawn by	SP
Checked by	Checker

WD 02

Scale	As indicated

6/22/2010 3:43:13 AM